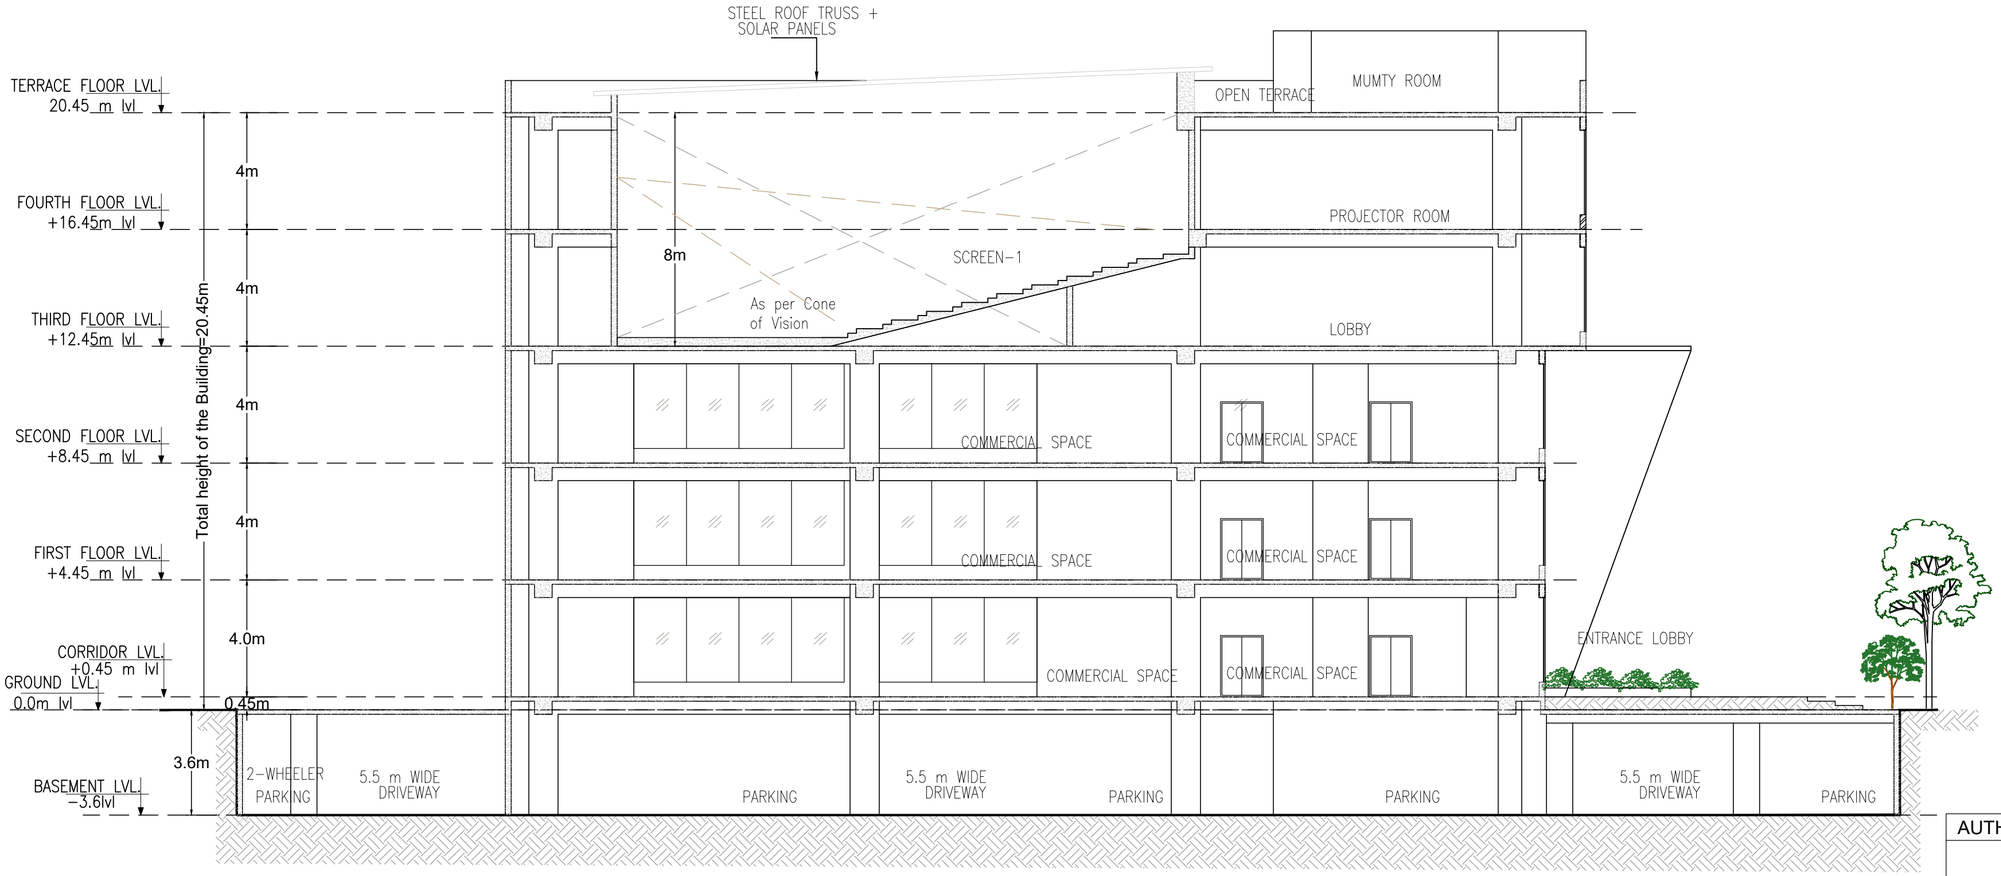

SECTION @XX

FOR TENDER PURPOSE

AUTHORIZED CLIENT:

BANGALORE DEVELOPMENT AUTHORITY
OFFICE OF THE EXECUTIVE ENGINEER
T.CHOWDAIAH ROAD, KUMARAPARK WEST,
BENGALURU - 560020

ARCHITECTURAL AND STRUCTURAL CONSULTANTS :

ACS DESIGN CONSULTING PVT LTD
"ARNAV", #1150, 4th FLOOR, 13th CROSS,
1st PHASE, 1st STAGE
BEHIND SIDDAGANGA PUBLIC SCHOOL
CHANDRA LAYOUT
BENGALURU 560 072 | KARNATAKA | INDIA
Mob: +91-098863-12271, +91-094480-64921
E-mail: acsdesign@acsdesign.biz
Website: www.acsdesign.biz

PROJECT TITLE:

PROPOSED CONSTRUCTION COMMERCIAL BUILDING
AT SY NO PART OF 19 & PART OF 20
PHASE-III,KONADASAPURA BANGALORE DISTRICT

DRAWN BY:	RASHMI	
DESIGNED BY:	DIVYA	
CHECKED BY:	C.RAVISHANKAR	

DRAWING TITLE:

COMMERCIAL SECTION

	SIZE-A3	JOB NO-653	
DRAWING NUMBER			REV
ACS/653/C/A-08			T0